Morgan 4N - 54

VOL 1343 PAGE 103

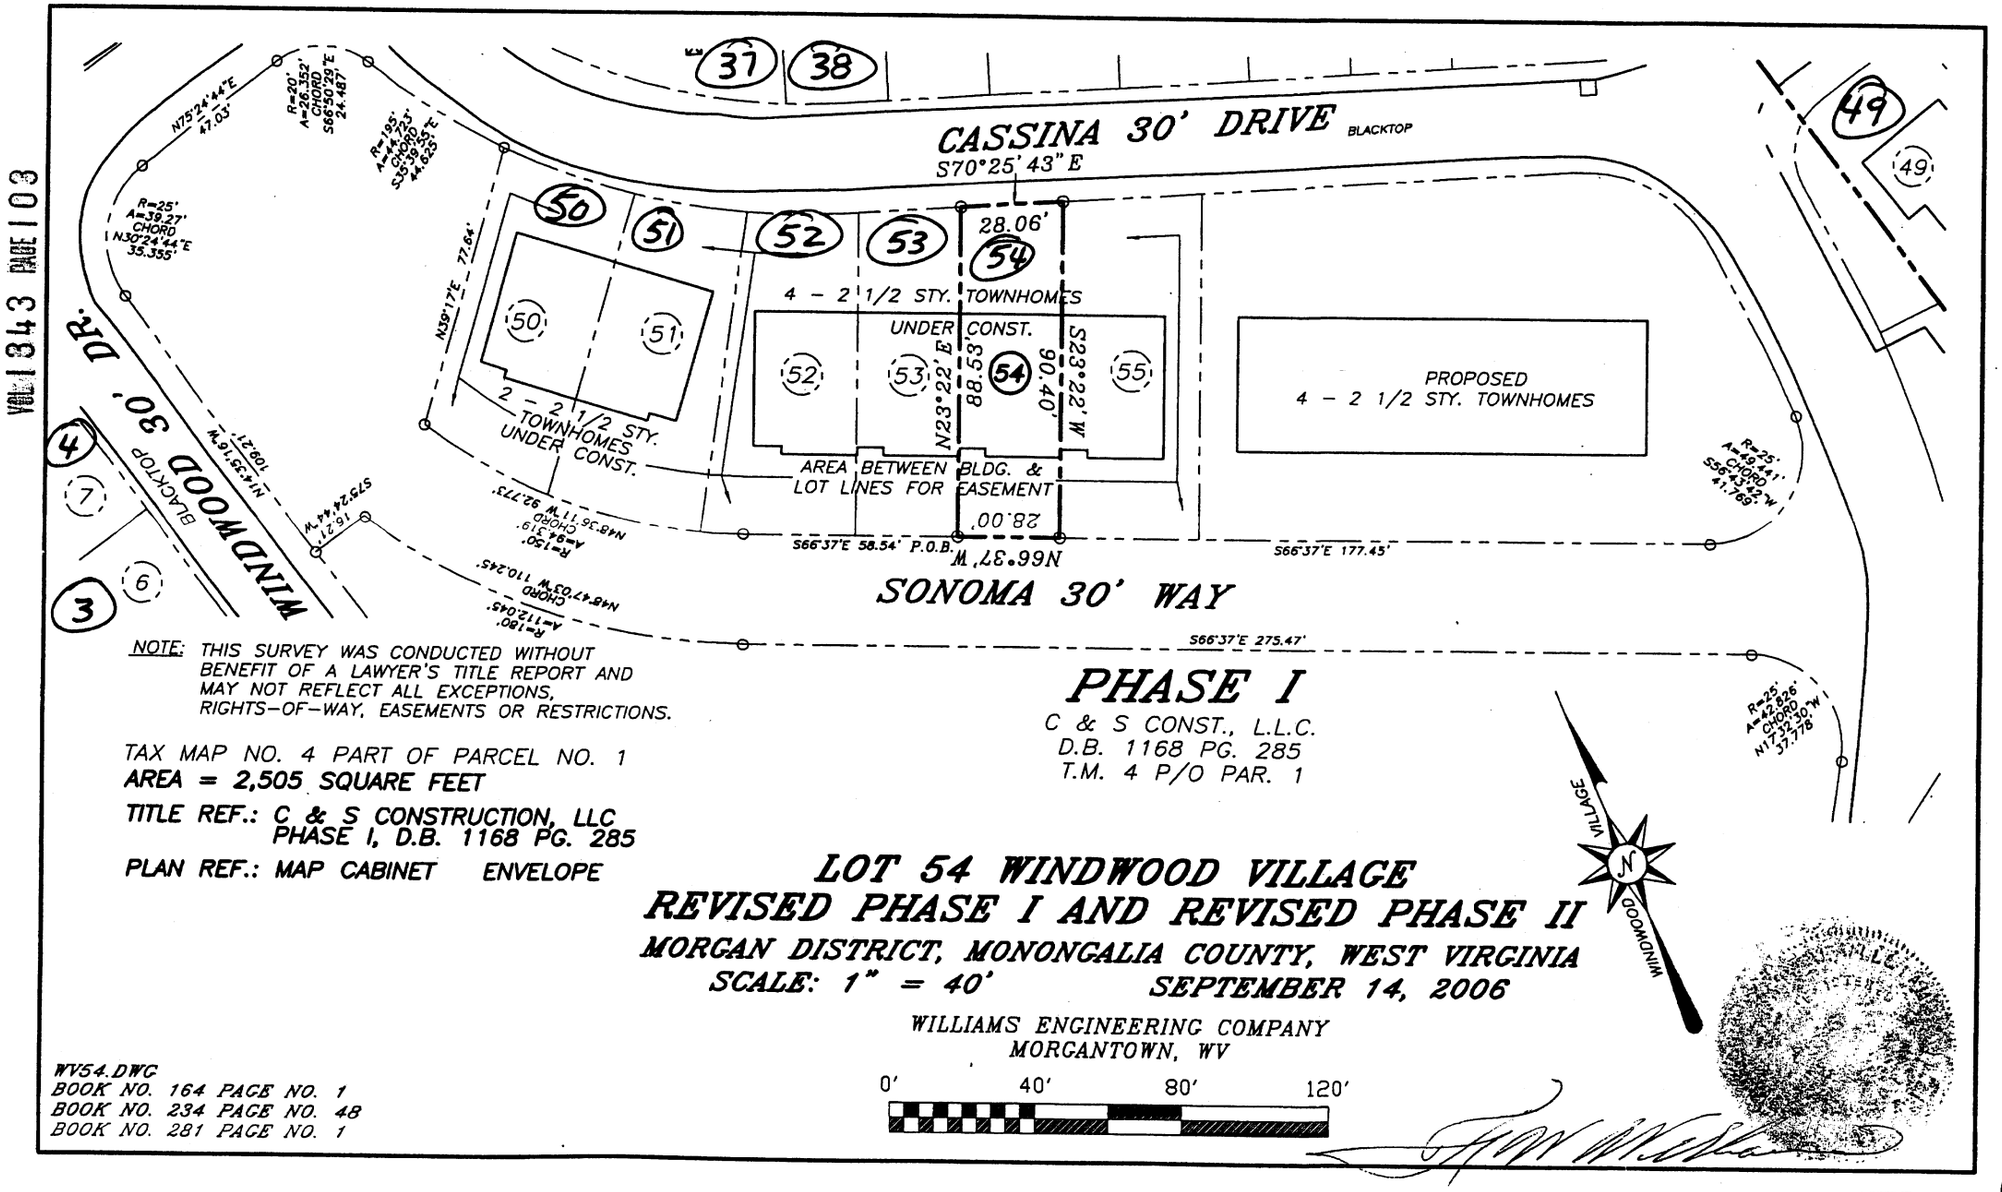


NOTE: THIS SURVEY WAS CONDUCTED WITHOUT BENEFIT OF A LAWYER'S TITLE REPORT AND MAY NOT REFLECT ALL EXCEPTIONS, RIGHTS-OF-WAY, EASEMENTS OR RESTRICTIONS.

TAX MAP NO. 4 PART OF PARCEL NO. 1

**AREA = 2,505 SQUARE FEET**

**TITLE REF.: C & S CONSTRUCTION, LLC PHASE I, D.B. 1168 PG. 285**

**PLAN REF.: MAP CABINET ENVELOPE**

## PHASE I

C & S CONST., L.L.C.
D.B. 1168 PG. 285
T.M. 4 P/O PAR. 1

# LOT 54 WINDWOOD VILLAGE
# REVISED PHASE I AND REVISED PHASE II

**MORGAN DISTRICT, MONONGALIA COUNTY, WEST VIRGINIA**

**SCALE: 1" = 40' SEPTEMBER 14, 2006**

WILLIAMS ENGINEERING COMPANY
MORGANTOWN, WV

0' 40' 80' 120'

WV54.DWG
BOOK NO. 164 PAGE NO. 1
BOOK NO. 234 PAGE NO. 48
BOOK NO. 281 PAGE NO. 1

9/19/2007